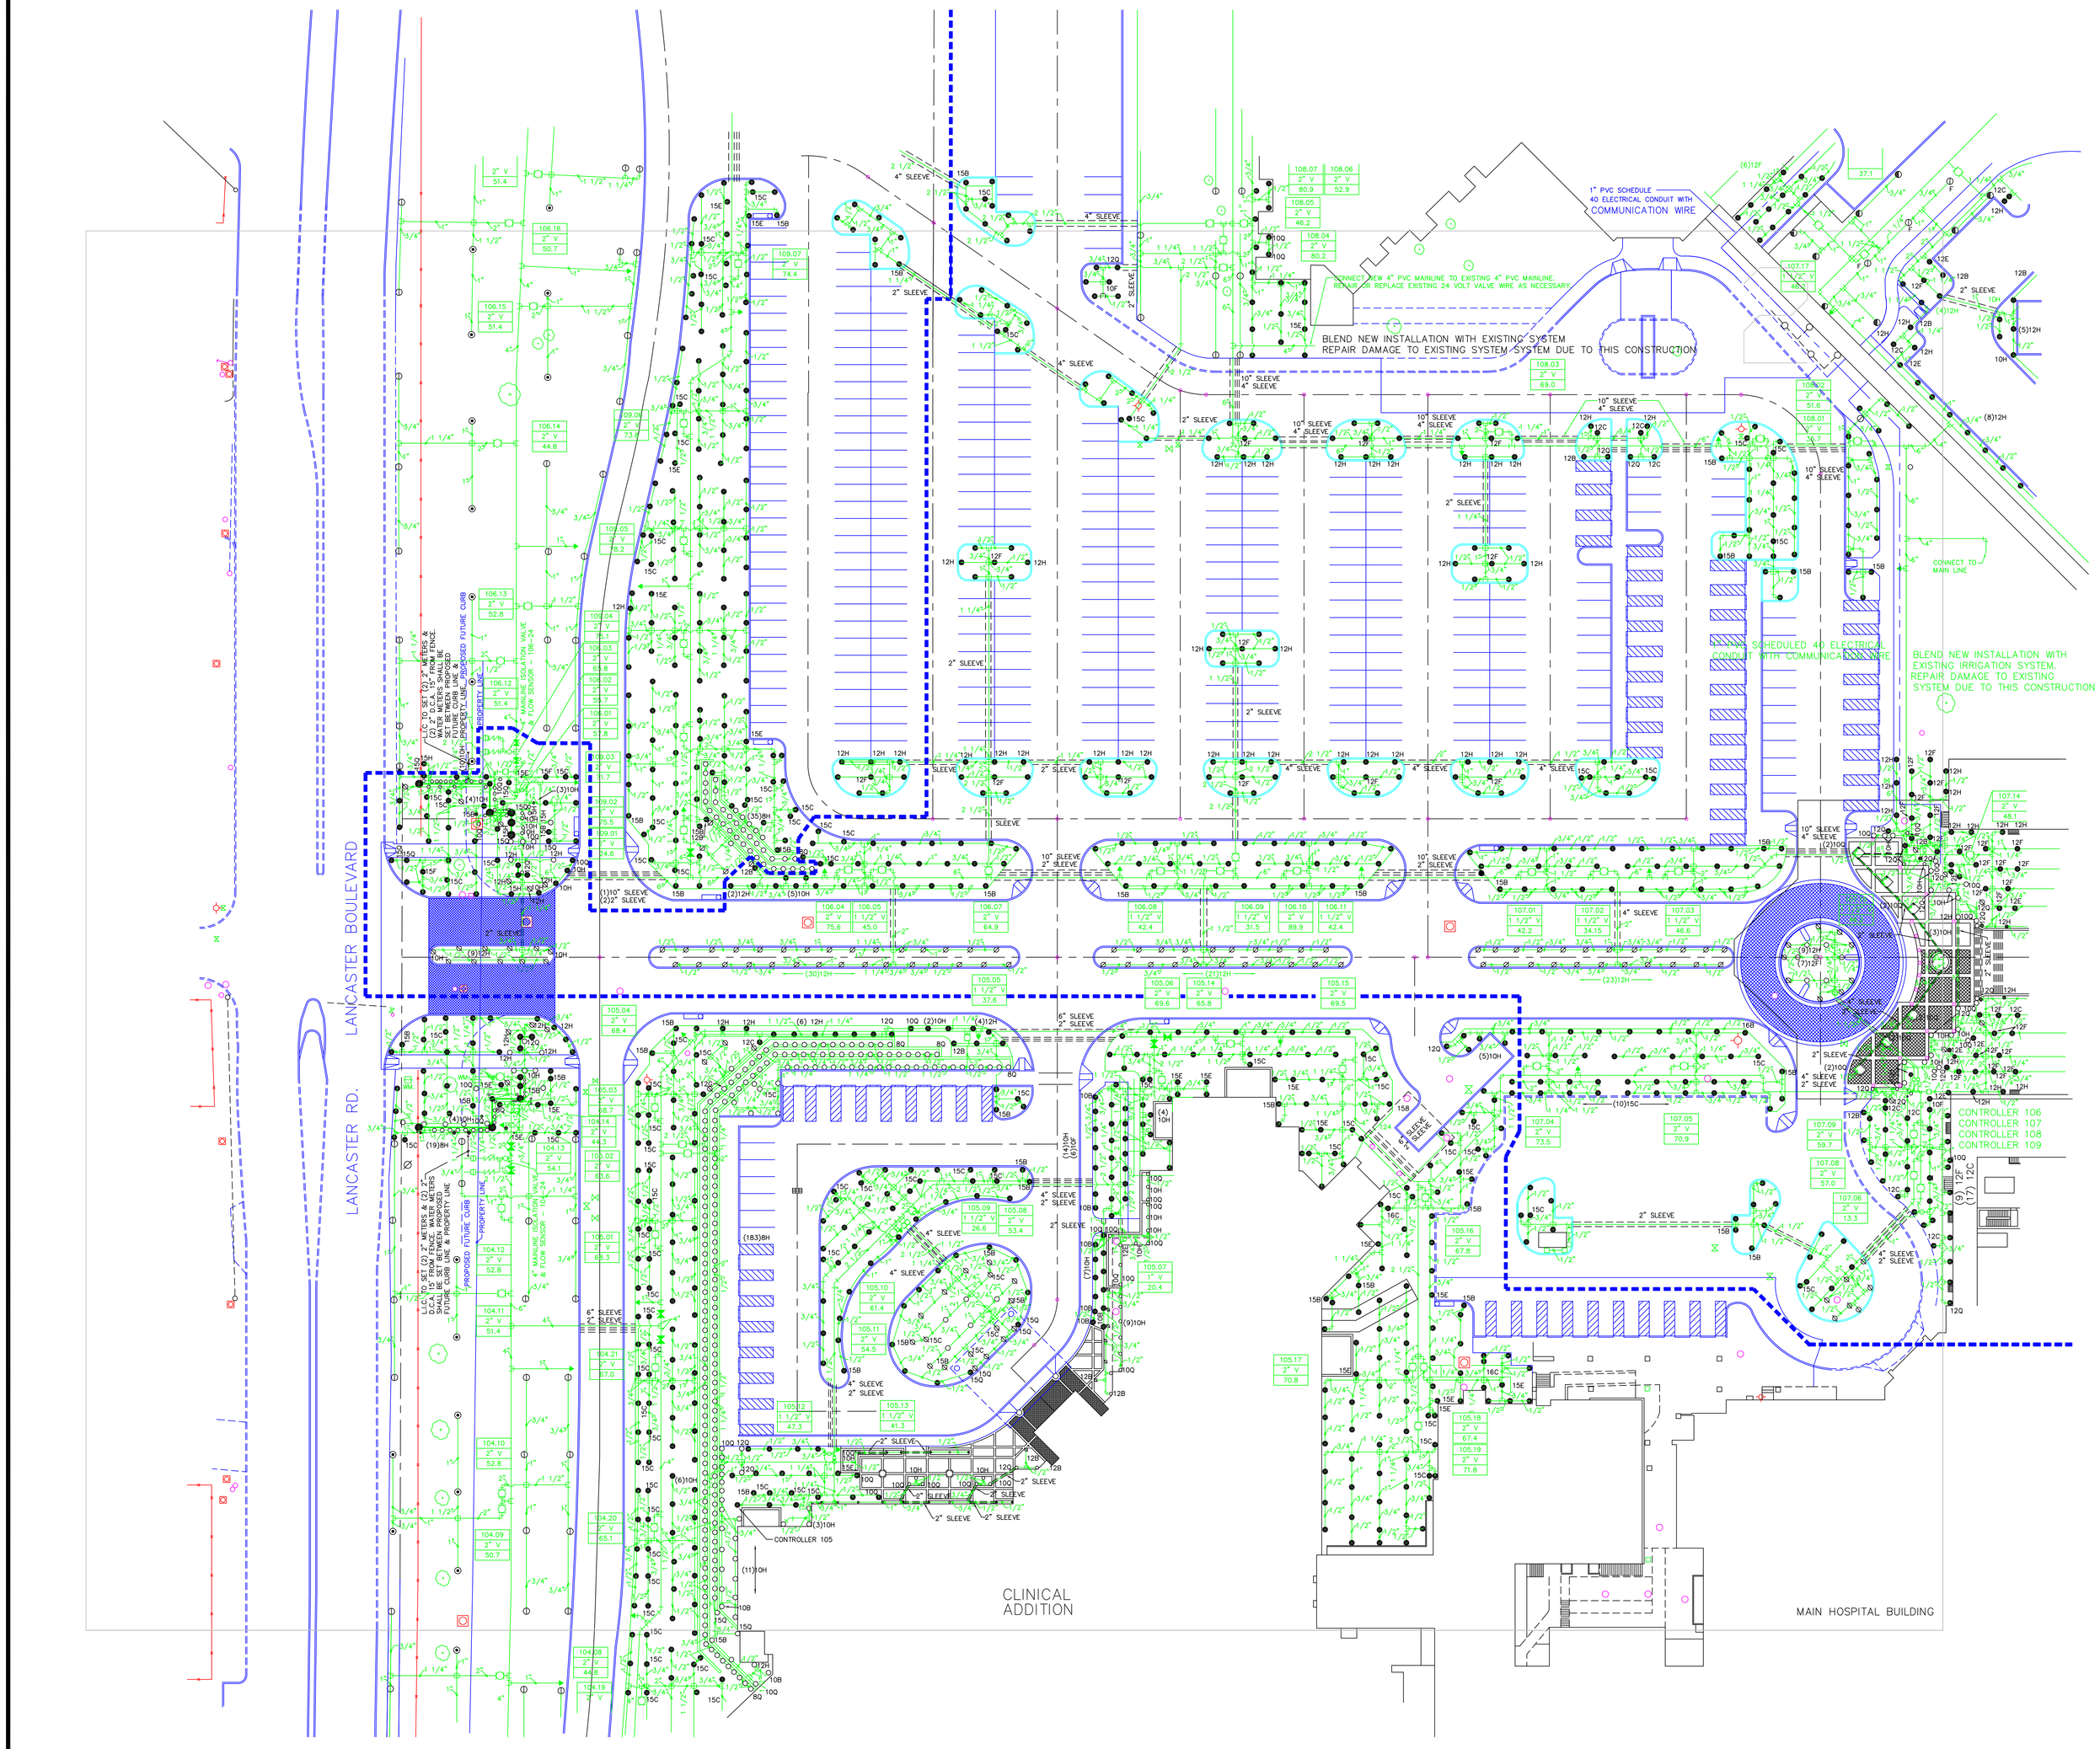

SITE PLAN LEGEND

BLOCKS NAME	SYMBOLS	DESCRIPTION
LWNSPYHD		LAWN SPRAY HEAD
FRHYDRNT		FIRE HYDRANT
MANHOLE		MANHOLE
WATERMTR		WATER METER
SURFINLT		SURFACE INLET
VALVE		VALVE
HPSPYHD		HIGH-POP SPRAY HEAD
LNESPYHD		LAWN END STRIP HEAD
QCV		QUICK COUPLING VALVE
ESRISER		END STRIP RISER
LWNCSHD		LAWN CENTER STRIP HEAD
SPCRH		SMALL PART-CIRCLE ROTARY HEAD
FCRTHD		FULL CIRCLE ROTARY HEAD
PCRTHD		PART-CIRCLE ROTARY HEAD
SBHDORSR		SHRUB HEAD ON RISER
CSONRSR		CENTER STRIP ON RISER
RCVALVE		REMOTE CONTROL VALVE
STLTCTR		SATELLITE CONTROLLER
WFENCE		WIRE FENCE
BPDEVICE		BACKFLOW PREVENTION DEVICE
SDMNHOLE		STORM DRAIN MANHOLE
ESRPHD		END STRIP HEAD
CTRSRPHD		CENTER STRIP HEAD
CURBINLT		CURB INLET
GATVALVE		GATE VALVE
TREE		TREE
ELBOW-0		ELBOW-0
ELBOW-90		ELBOW-90
TEE-PLAN		TEE-PLAN
CONTAIN		FOR CONTINUATION
CROSS		CROSS
COL2		RECTANGULAR CONCRETE COLUMN

three inches = one foot
one and one-half inches = one foot
one inch = one foot
three-quarters inch = one foot
one-half inch = one foot
three-eighths inch = one foot
one-quarter inch = one foot
one-eighth inch = one foot

Computer Filename:

Revisions	Date

Seal

Seal

Drawing Title
V.A. Site Irrigation Plan
Section 2

Approved: Area Project Manager

Project Title

Building Number | Checked | Drawn

Location 4500 S. Lancaster Rd.
Dallas, Texas 75216

Date

Project No.

Drawing No.

Dwg. of

VA NORTH TEXAS HEALTH CARE SYSTEM

VANTHCS
Dallas, Texas

VA FORM 08-6231A, JAN 1990