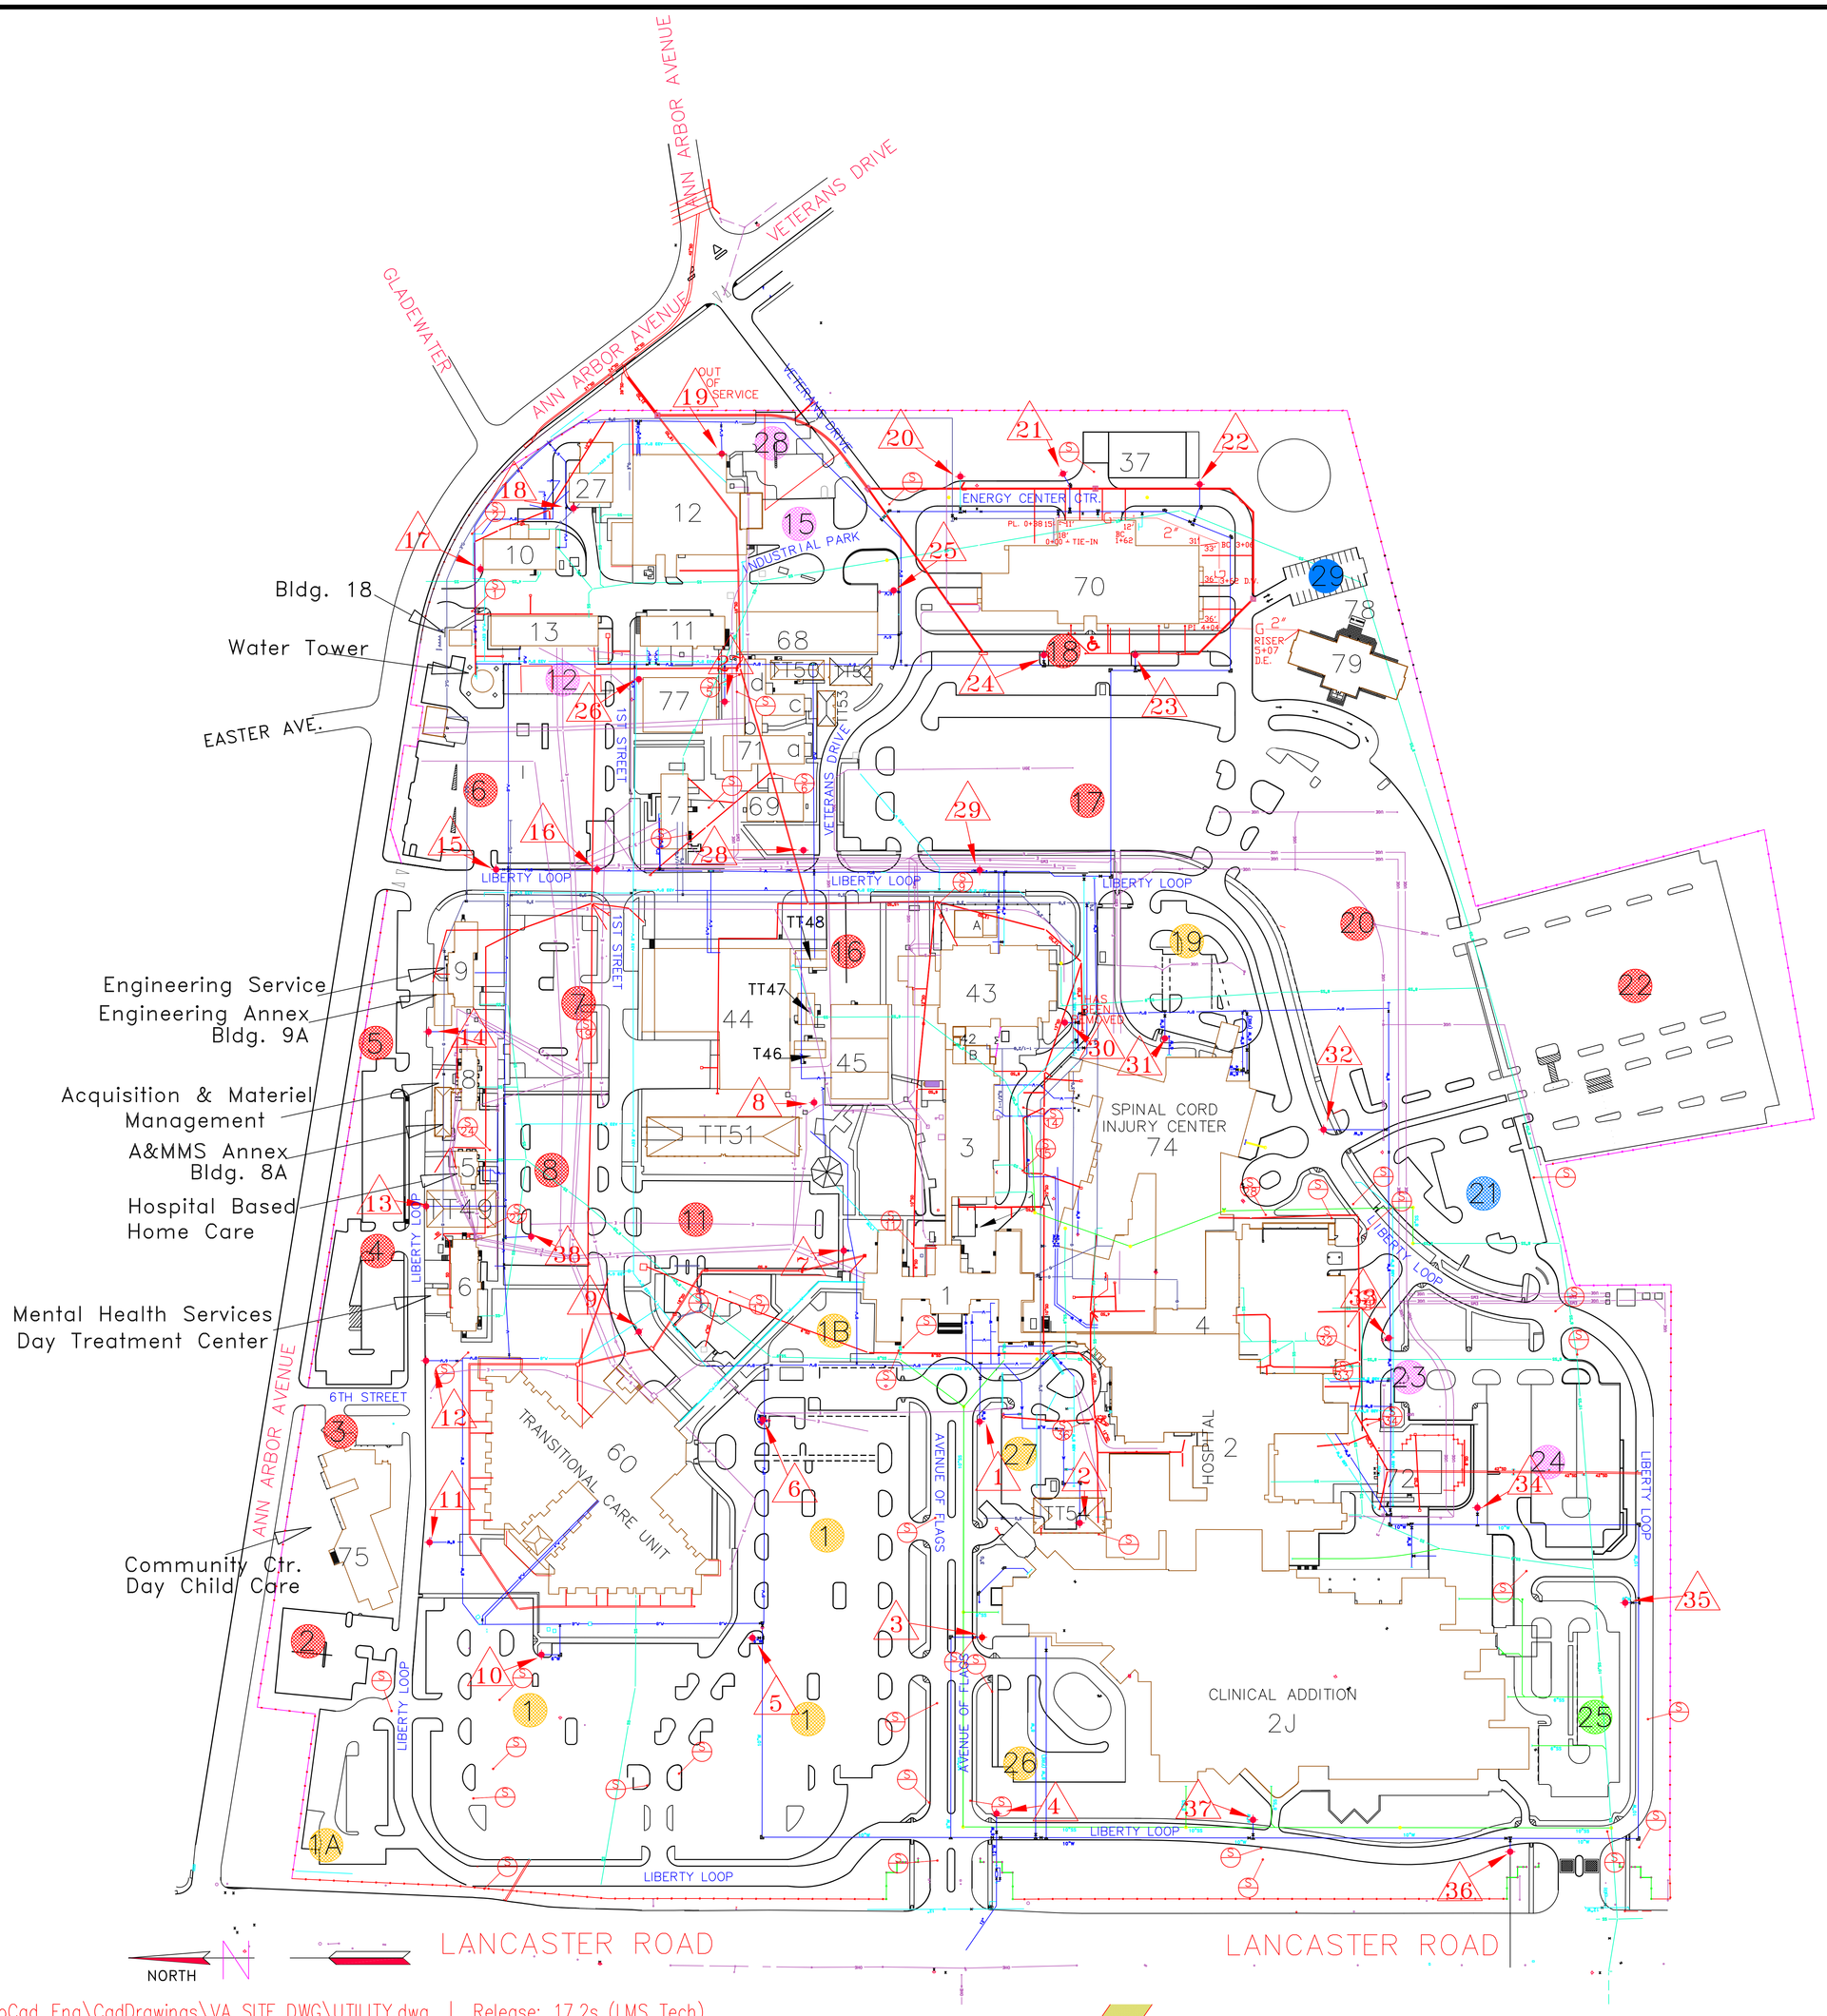

LEGEND

DESCRIPTION	NEW
BUILDING	
CONCRETE CURB	
FENCE	
WATER LINE	W
FIRE HYDRANT	
VALVE	
SANITARY SEWER	SS
STORM DRAIN	30" SD
GAS LINE	G
STORM DRAIN MANHOLE	
CURB INLET	
SURFACE INLET	
CONCRETE BLOCKING	
CONNECT TO EXIST.	
Steam Manhole A1 thru A11	
Sewer Manhole B1 thru B33	
Storm Manhole C1 thru C8	
Electrical Manhole	
Fuel Tanks	

0 100 200 300 400 500 600 700 800 9001000

25'
50'
75'

Scale for drawing in feet.

File: Z:\Engineering\AutoCad_Eng\CadDrawings\VA SITE DWG\UTILITY.dwg | Release: 17.2s (LMS Tech)
Xrefs: None. Station: vhantxkirkr 02/23/09 11:11 Plotting Scale: 1=8'

DART Rail System Station

Computer Filename:

Revisions	Date

Seal

Seal

Drawing Title: V.A.N.T.H.C.S Site Plan

Approved: Area Project Manager

Project Title: UTILITIES

Date: 6/18/98

Project No.

Building Number | Checked | Drawn: LDG

Location: 4500 S. Lancaster Rd. Dallas, Texas 75216

Drawing No.

Dwg. of

VA NORTH TEXAS HEALTH CARE SYSTEM

VANTHCS Dallas, Texas

VA FORM 08-6231A, JAN 1990