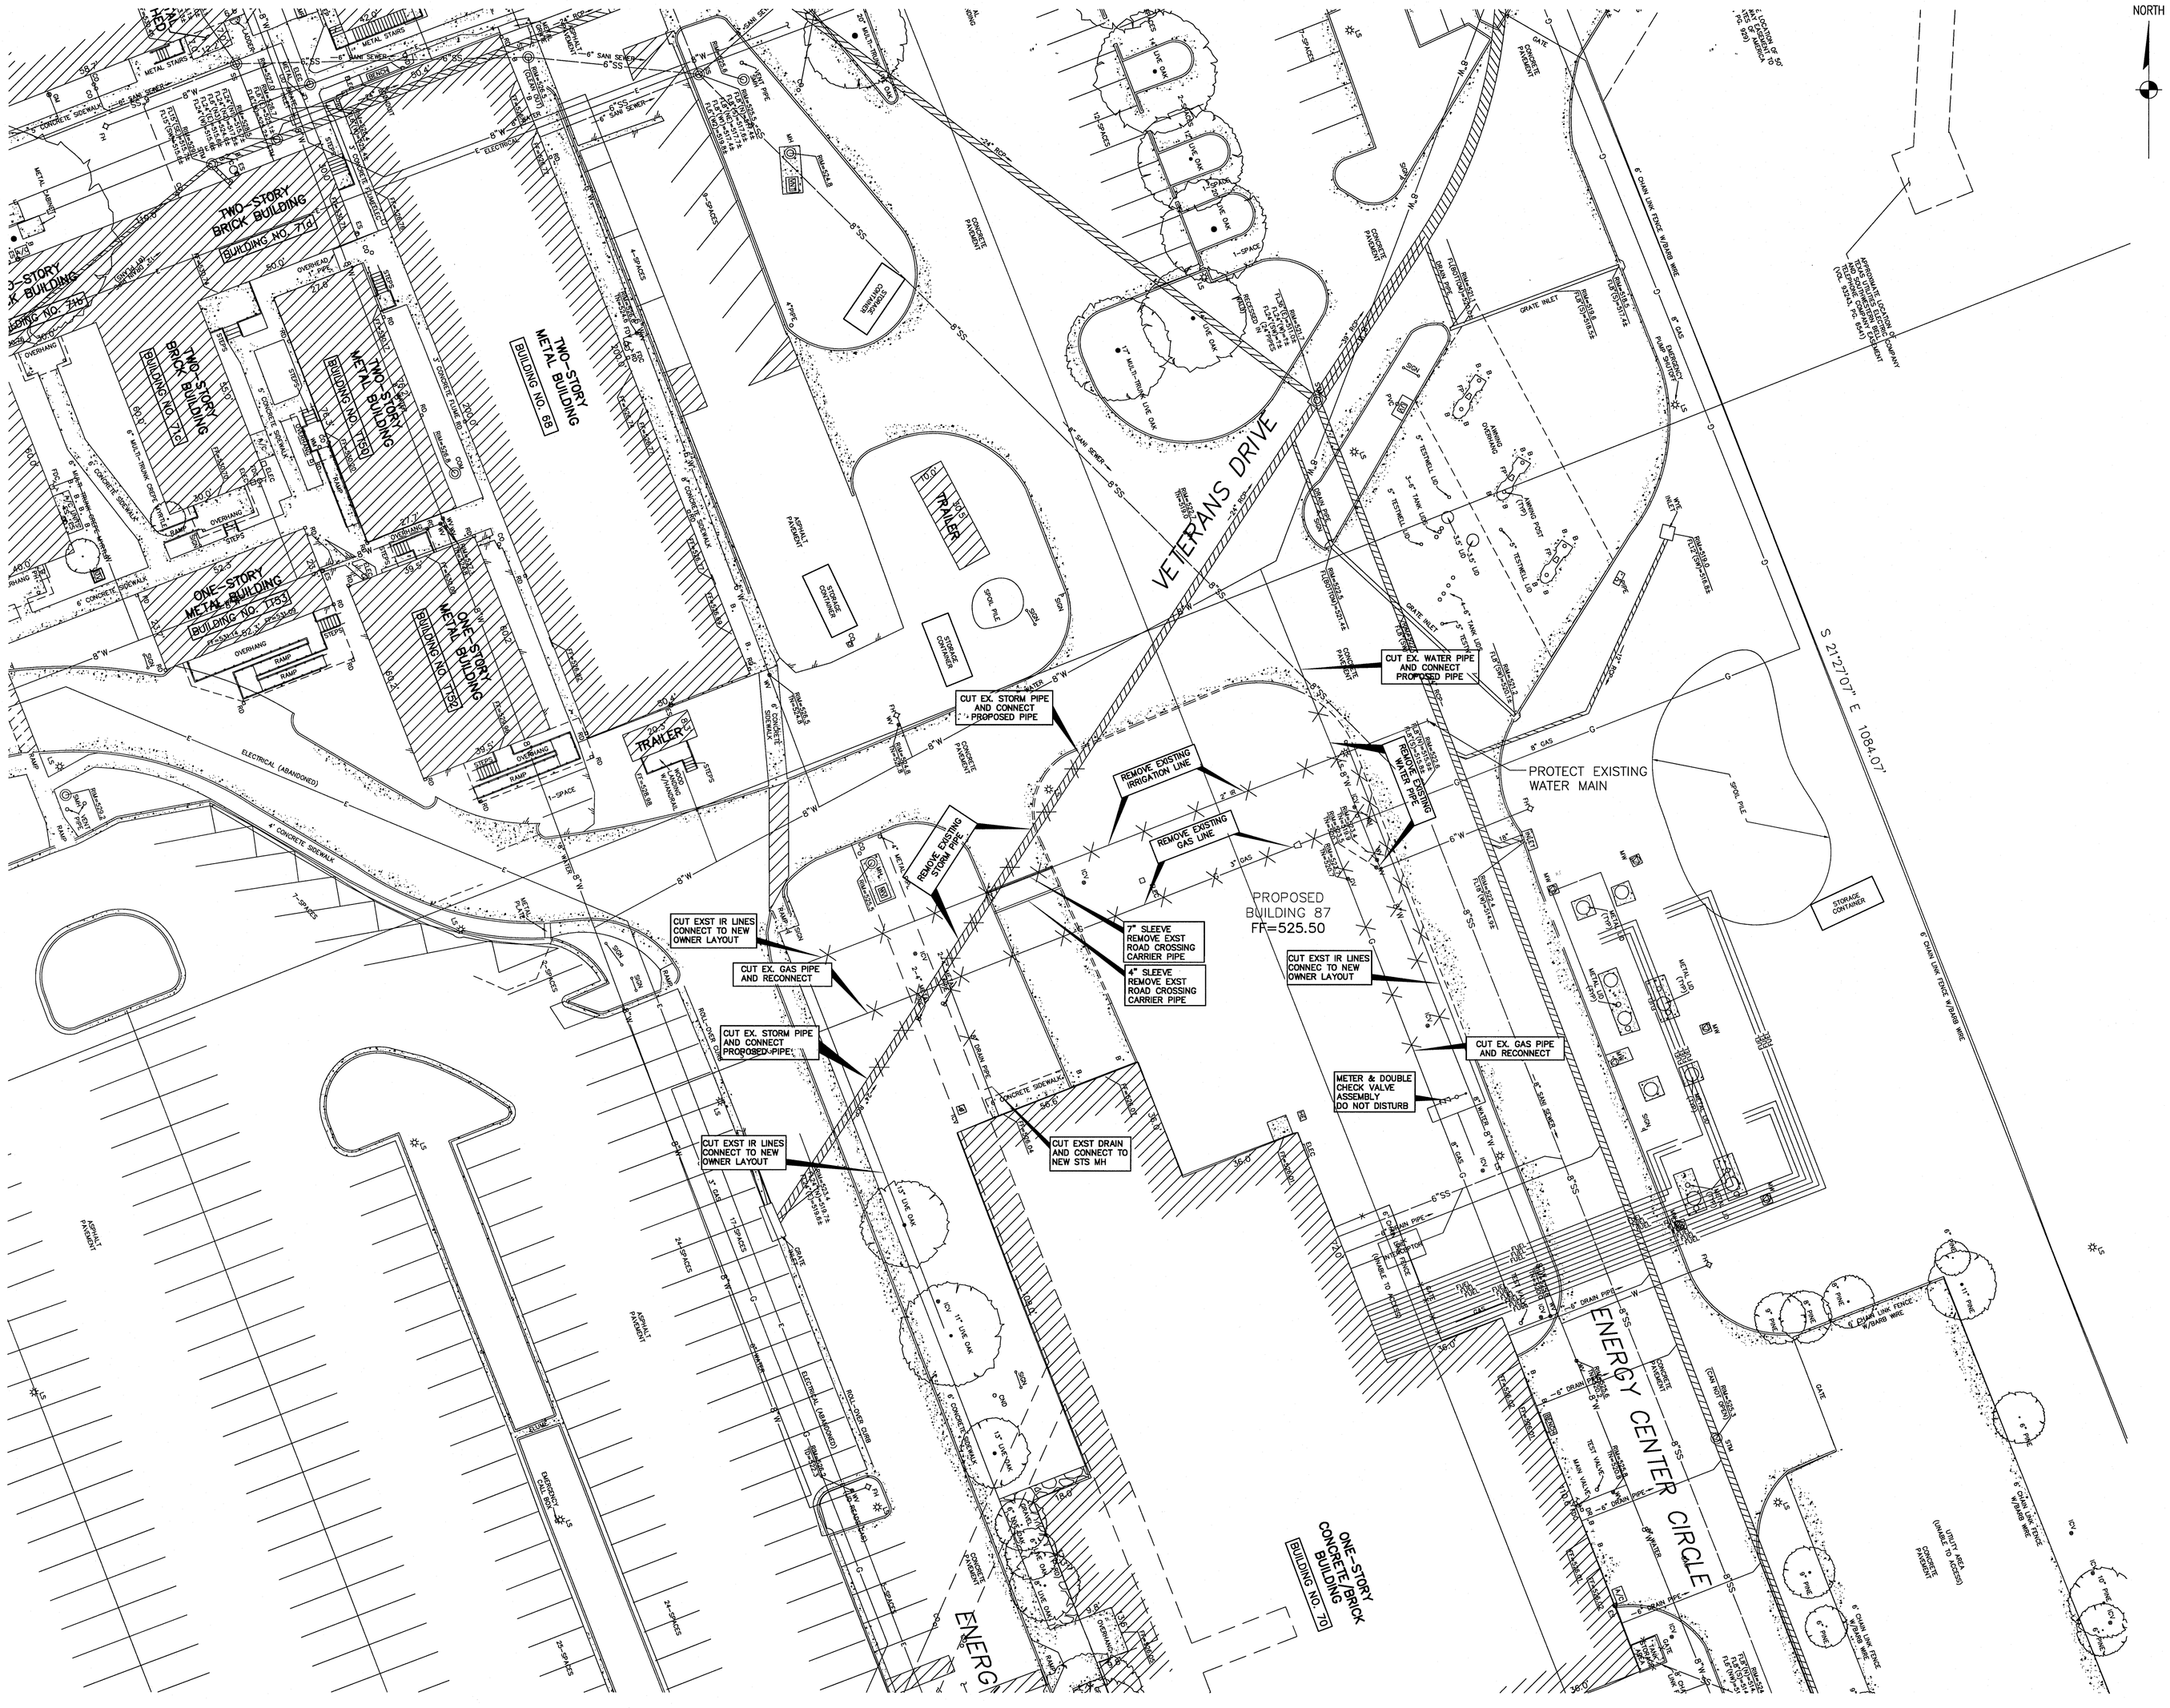

LEGEND

- B. BOLLARD
- EM ELECTRIC METER
- PP POWER POLE
- LS LIGHT STANDARD
- WM WATER METER
- WV WATER VALVE
- ICV IRRIGATION CONTROL VALVE
- FH FIRE HYDRANT
- CO CLEANOUT
- MH MANHOLE
- TSC TRAFFIC SIGNAL CONTROL
- TSP TRAFFIC SIGNAL POLE
- TELE TELEPHONE BOX
- FLOOD LIGHT
- FP FLAG POLE
- SIGN TRAFFIC SIGN
- IRS 1/2-INCH IRON ROD W/"PACHECO KOCH" CAP SET
- (C.M.) CONTROLLING MONUMENT
- PROPERTY LINE
- FENCE
- 613 EXISTING CONTOUR
- 577 PROPOSED CONTOUR
- PROPOSED DRAINAGE FLOW DIRECTION
- RESEED/RE-SOD

GENERAL NOTES:

1. EXISTING UTILITIES ARE TO BE KEPT LIVE AND PROTECTED UNTIL NEW UTILITIES HAVE BEEN CONSTRUCTED, ONCE NEW UTILITY CONSTRUCTION IS COMPLETE, MAKE TIE-INS WHERE INDICATED. ONCE THE TIE-INS ARE COMPLETE, DEMOLISH EXISTING UTILITIES AS INDICATED.
2. REMOVE ALL IRRIGATION PIPING , SPRAY HEADS, VALVES, AND VALVE BOXES FROM AREA OF CONSTRUCTION. 2 INCH LINE LOCATION SHOWN BASED ON EXISTING BUILDING NO. 70 CONSTRUCTION DRAWING W-13 IRRIGATION PLAN.
3. CONTRACTOR TO TAKE NOTE OF LOCATION OF IRRIGATION SPRINKLERS AND APPURTENANCES FOUND IN THE FIELD AND AS SHOWN ON BUILDING NO. 70 CONSTRUCTION DRAWING W-13 IRRIGATION PLAN.
4. PROTECT UTILITY MANHOLES THAT ARE NOT PART OF CONSTRUCTION.
5. PROTECT EXISTING WATER VALVES NOT PART OF THIS CONSTRUCTION.

SCALE: 1" = 20'-0"

AT FULL SIZE

0 1 2 3 IN

0 1 2 3 4 5 6 7 8 cm

ISSUED FOR CONSTRUCTION

JUNE 13, 2012

Revisions	Date
REV. A	6/13/12

STATE OF TEXAS
ALAN J. PALMER
84547
LICENSED
PROFESSIONAL ENGINEER
06-13-12

ARCHITECT/ENGINEERS:

Stanley Consultants INC.
6836 Austin Center Blvd. Suite 350, Austin, Texas 78731
www.stanleyconsultants.com
Texas Registered Engineering Firm F-174

McCARTHY®

Lockwood, Andrews & Newnam, Inc.
A LEO A DALY COMPANY

Drawing Title	UTILITY DEMOLITION PLAN
Approved Project Director:	VA NATIONAL ENERGY BUSINESS CENTER
Project Title	VAMC DALLAS CHP
Project Abbreviation	
Location	DALLAS, TX
Date	JUNE 13, 2012
Checked	TW
Drawn	BMG
Project Number	VA701-C-0171
Building Number	70 & 87
Drawing Number	70-CD003

Office of Construction and Facilities Management

VA FORM 08-6231